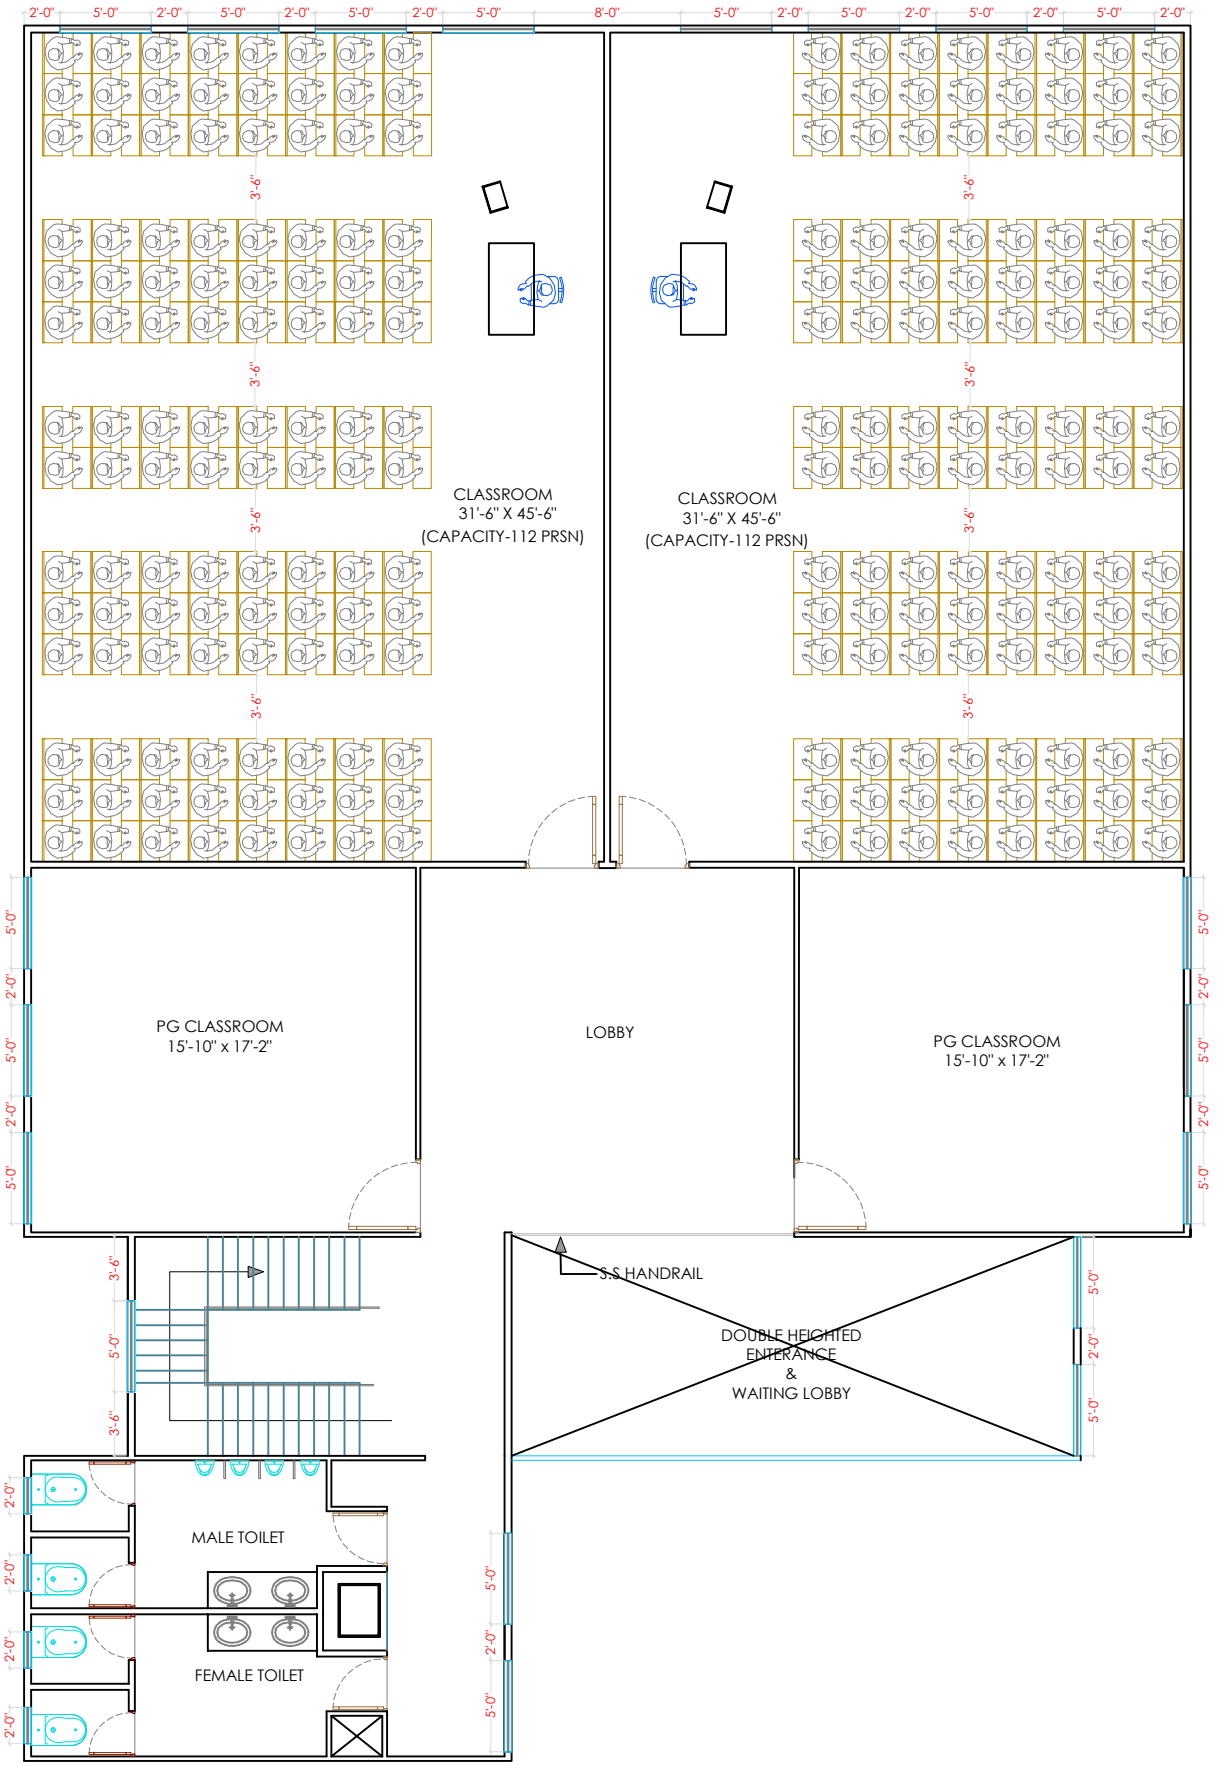


FIRST FLOOR PROPOSED LAYOUT

## GENERAL NOTES

1. The information contained in this drawing is the sole property of **THE GRID**. any reproduction in part or as whole without the written permission of **THE GRID** is prohibited.
2. All dimensions are in MM
3. Written Dimensions shall be followed drawings are not to be scaled
4. Any discrepancies if found in any of the drawings shall be clarified with the architects before execution of work at the site.

| REVISION | DATE | REMARKS |
|---|---|---|
| | | |
| | | |
| | | |
| | | |
| | | |

**CLIENT**

**JAMIA HAMDARD**
Hamdard Nagar , New Delhi 110062

**ARCHITECTS**

**THE GRID**
architects and interior designers e
- 326, greater kailash -II, new delhi
- 110 048

**PROJECT**

PROPOSED LGSF STRUCTURE FOR SPER
JAMIA HAMDARD UNIVERSITY, HAMDARD
NAGAR, NEW DELHI-1100

## PROPOSED LAYOUT

**JHU - LGSF/SPER - HN/ND**

**DRG TITLE :** LGSF STRUCTURE FOR SPER

**DRG.NO :** TG/JHU/LGSF/SPER/PL/R0-01

**DATE :** 17-11-2024

| **DRAWN BY:-** | **CHECKED BY:-** |
|---|---|
| Ar. Jaidev Verma | Ar. Uttam Tanwar |
| **SCALE :** NTS | ALL DIMENSIONS ARE IN MM |

**AUTHORIZED SIGN:**